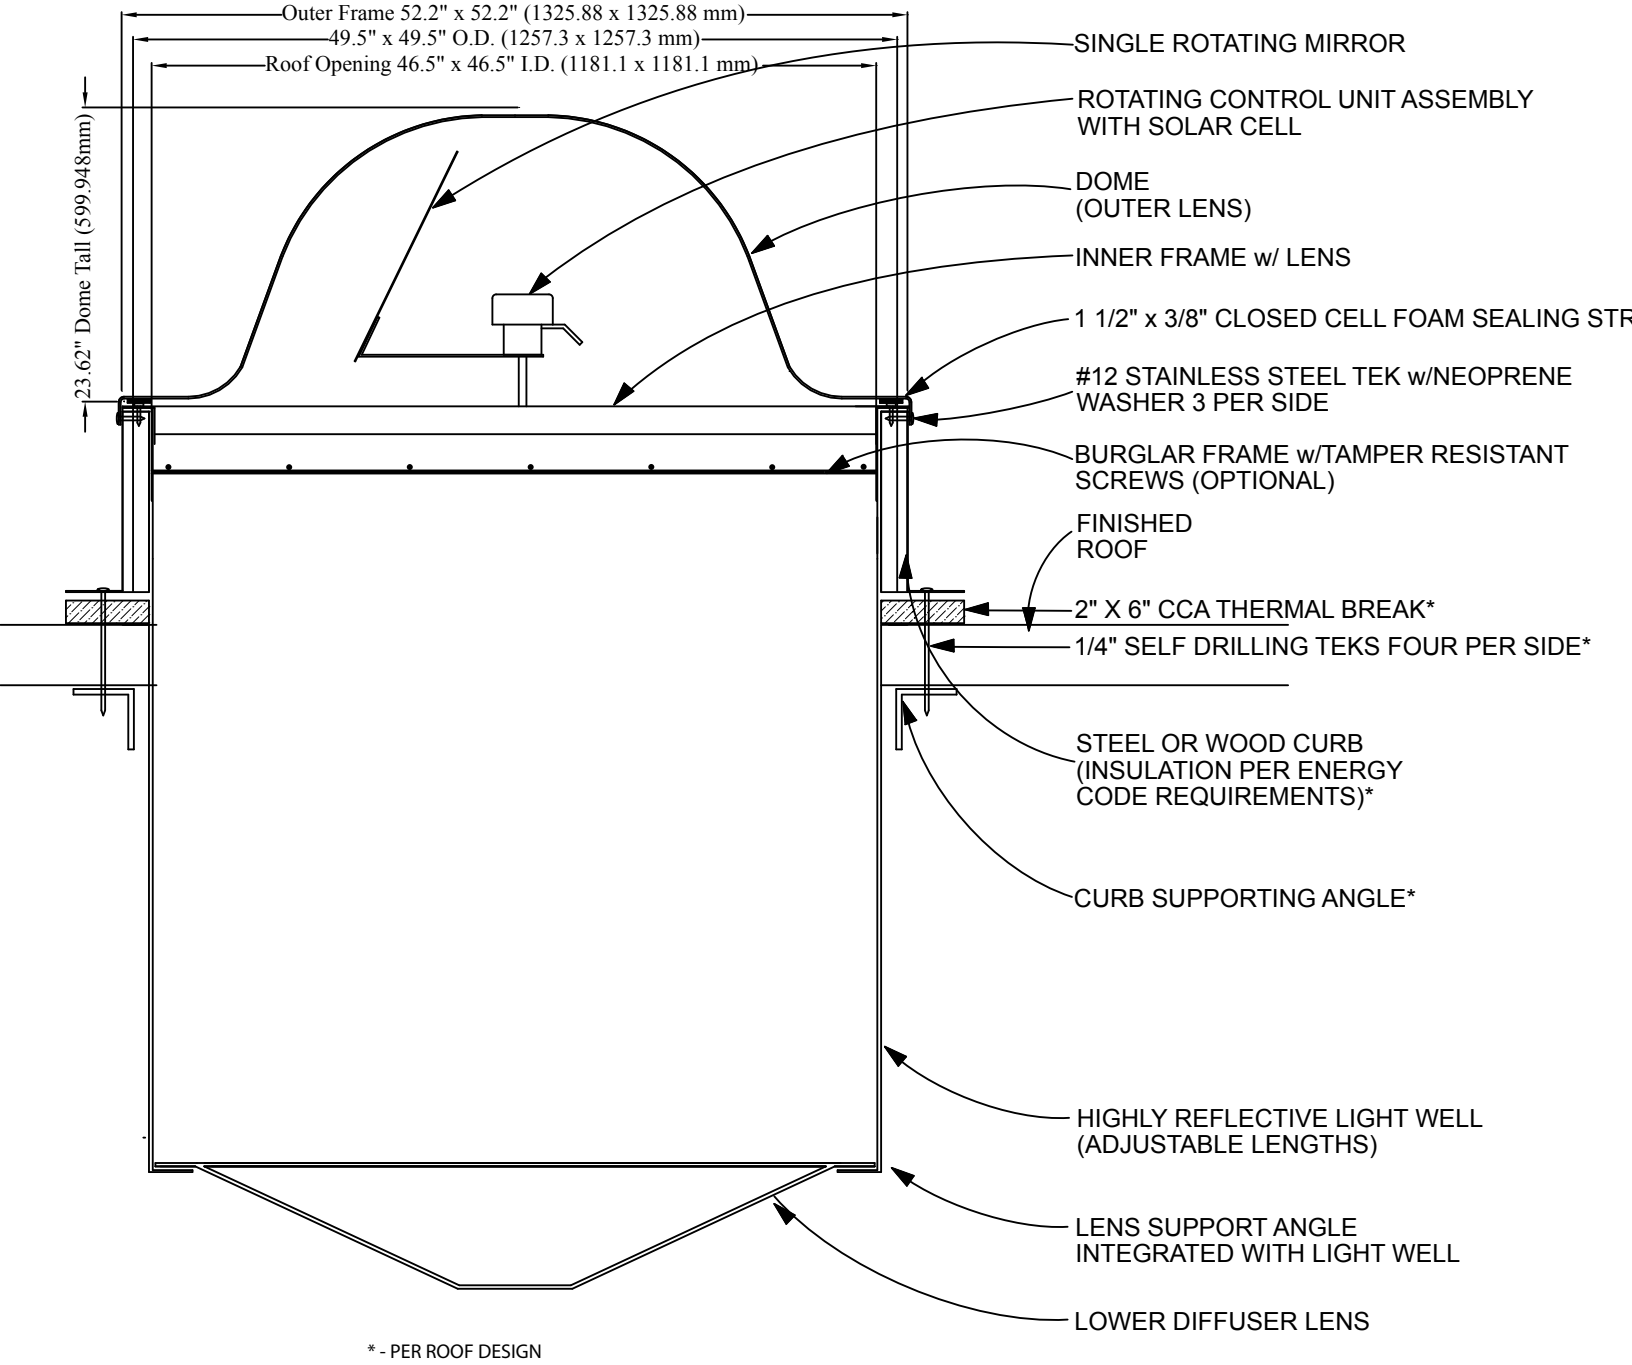

* - PER ROOF DESIGN